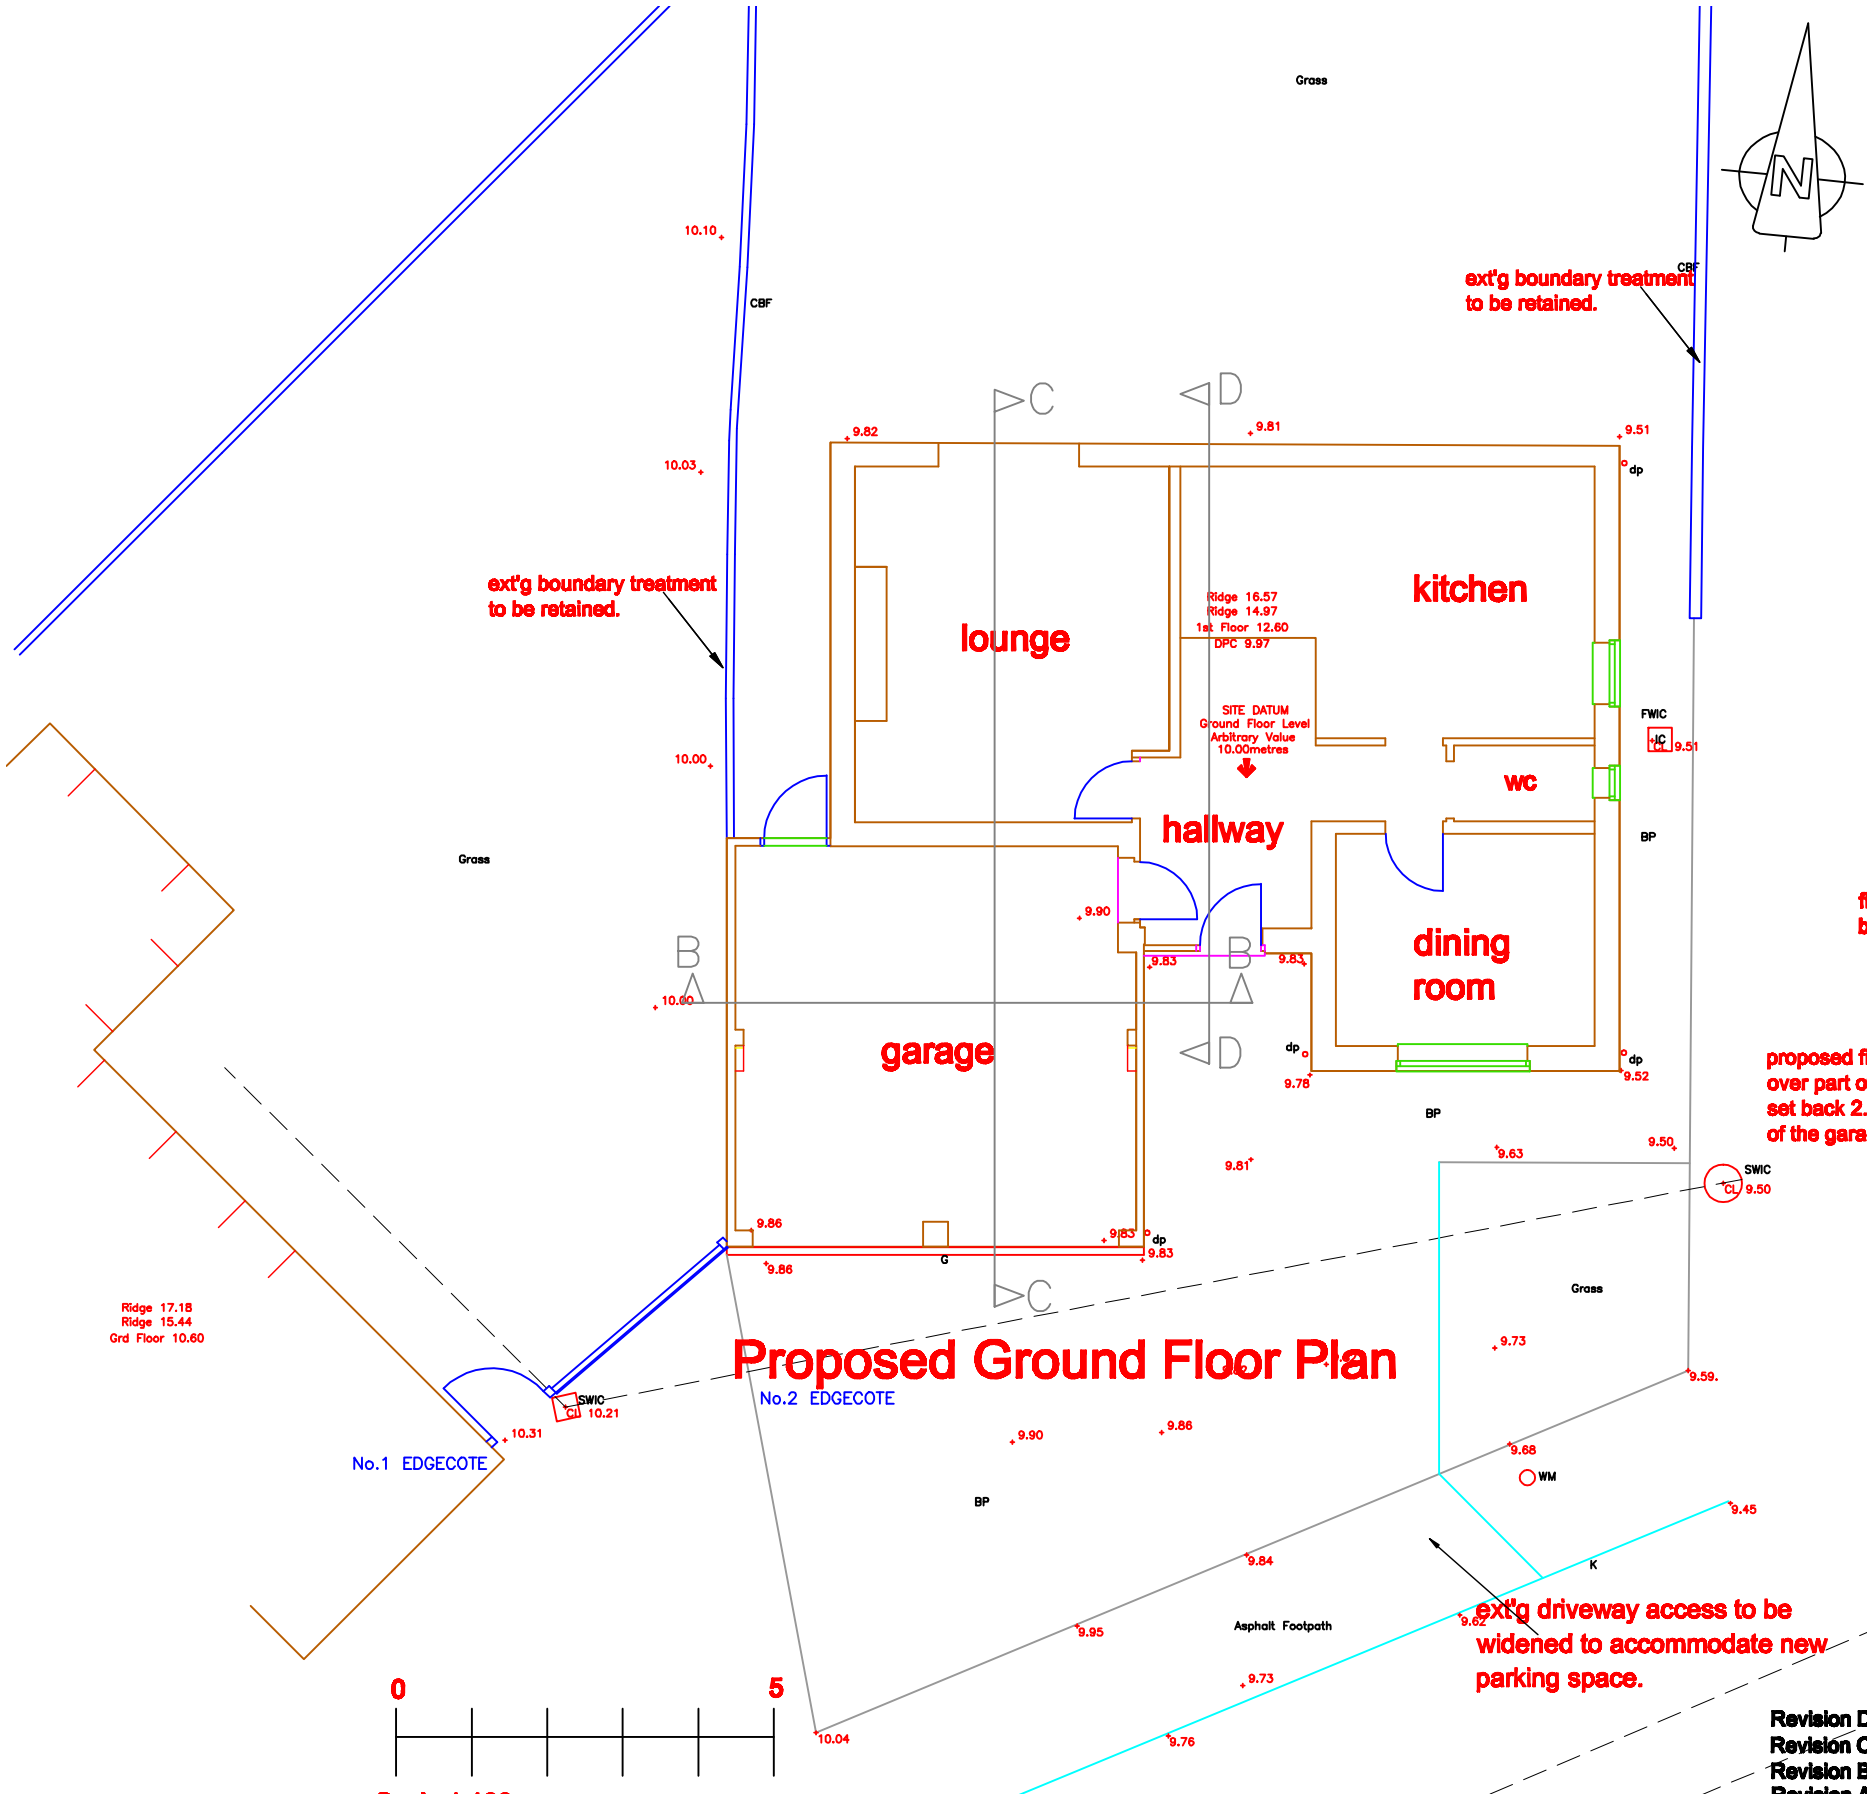

Proposed Ground Floor Plan

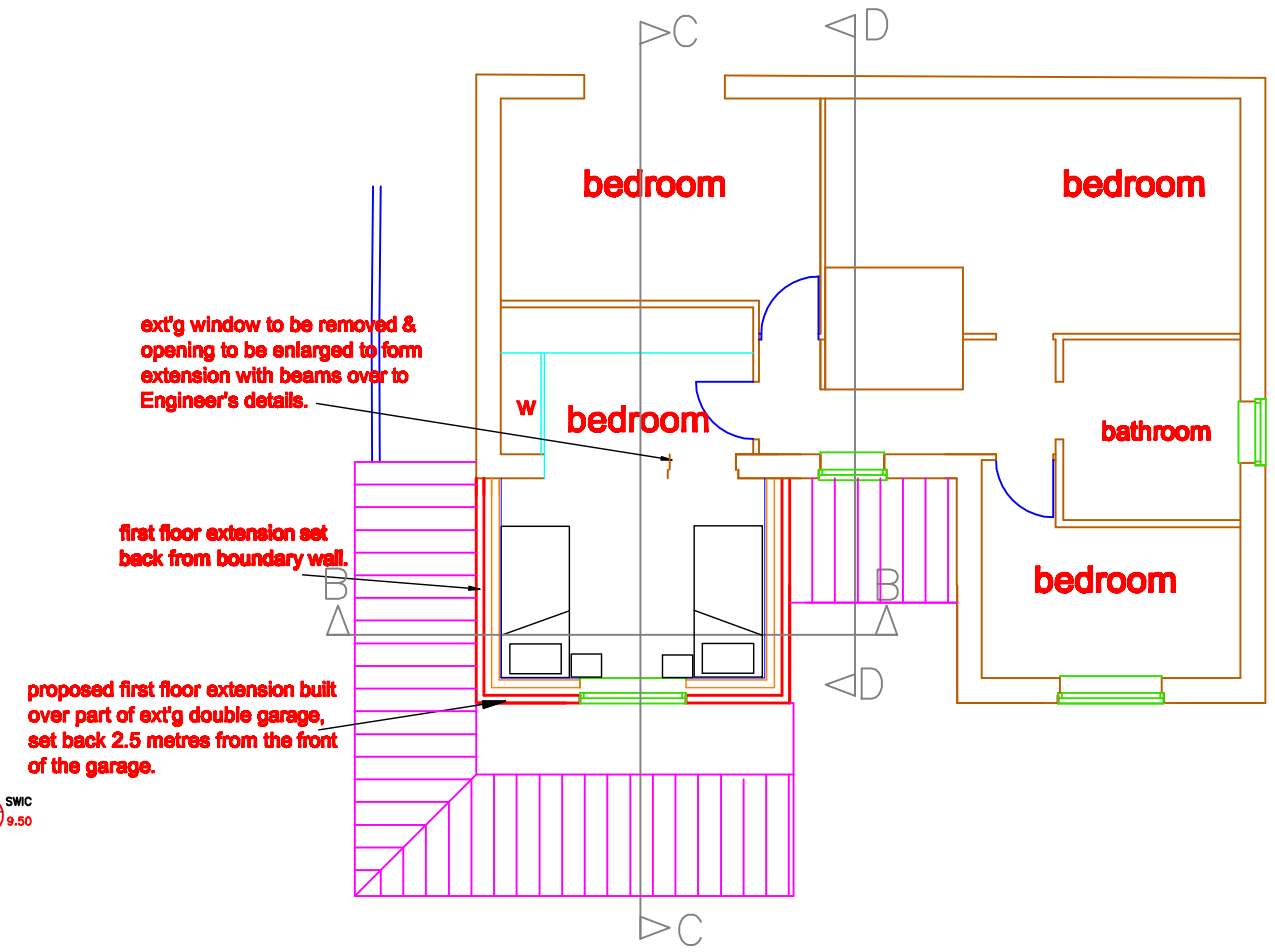

Proposed First Floor Plan

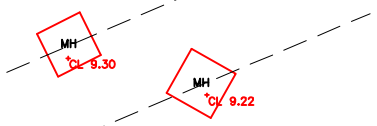

Scale 1:100
Survey information undertaken by D&P Surveys Ltd, 33 Rosebery Ave, Leighton Buzzard, Beds. LU7 2RQ

Revision D 06/11/15 Existing Side Eastern Windows Noted On Floor Plans, as requested by Planning Officer.
Revision C 03/11/15 Revised Planning Application submission.
Revision B 22/10/15 Revised proposals following Planning Refusal 15/10/15.
Revision A 11/08/15 Planning Application submission.

DAVID HOBBS CHARTERED ARCHITECT LIMITED
1 EDGECOTE GREAT HOLM MILTON KEYNES MK8 9ER
Tel/Fax: 01908 260018 e-mail:davidhobbs@talktalkbusiness.net

© This drawing and design remains the copyright of the Architect and may not be reproduced without permission. Dimensions to be verified on site. Do not Scale.

PROJECT. MR & MRS R SHIRAZ, 2 EDGECOTE, GREAT HOLM, MILTON KEYNES. MK8 9ER

TITLE:
PROPOSALS FOR FIRST FLOOR EXTENSION OVER EXT'G DOUBLE GARAGE - FLOOR PLANS

DATE:	SCALE:	DRAWING NO:
JULY 2015	1:100@A3	1506/06D